



BATTERY AND RACK DETAILS

0 1 2 3 4
SCALE IN FEET

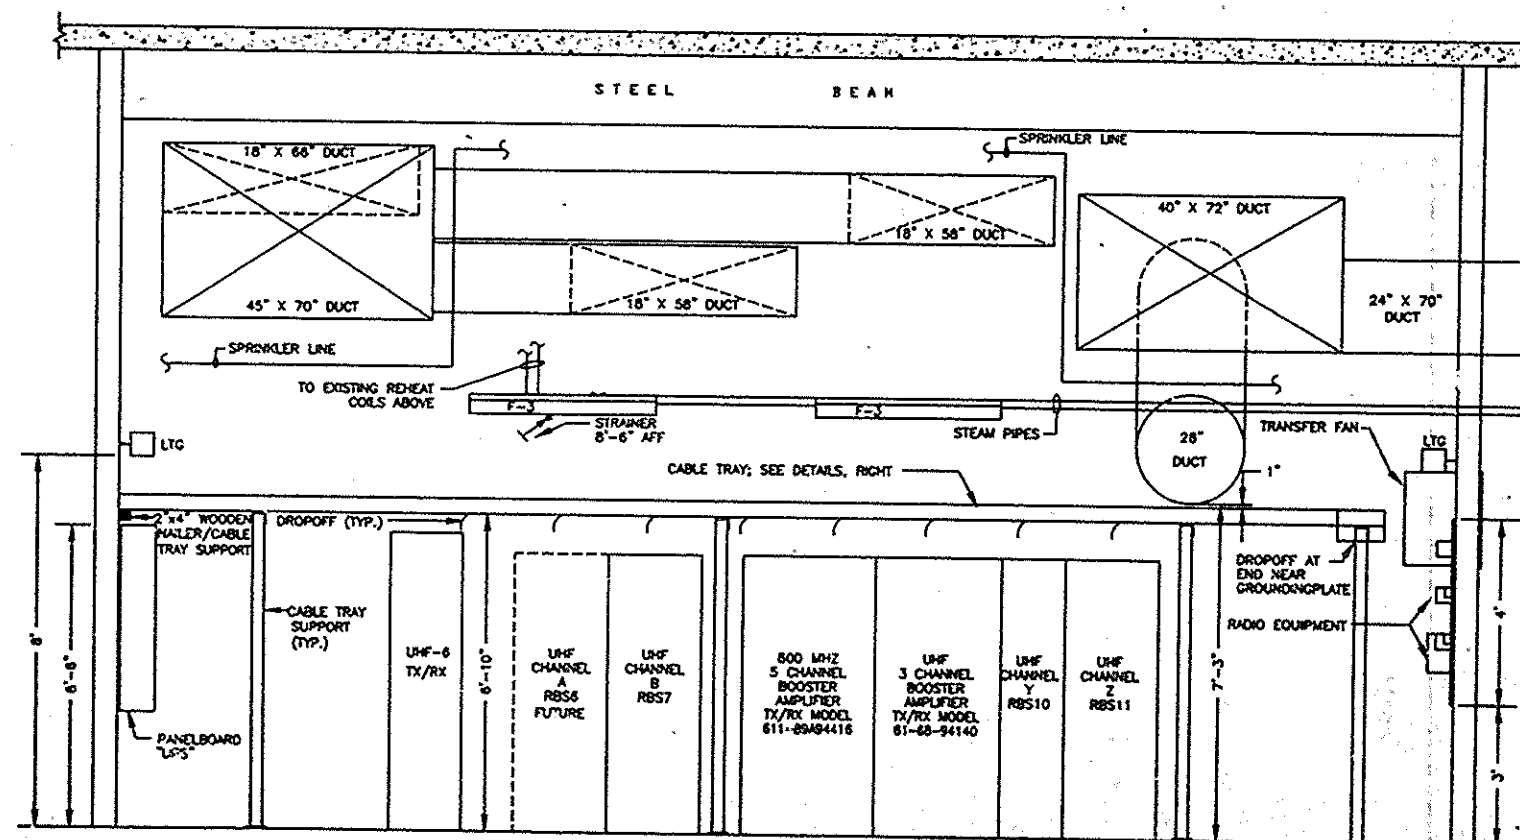


RADIO EQUIPMENT ROOM
ELEVATION 'B-B'

0 1 2 3 4
SCALE IN FEET

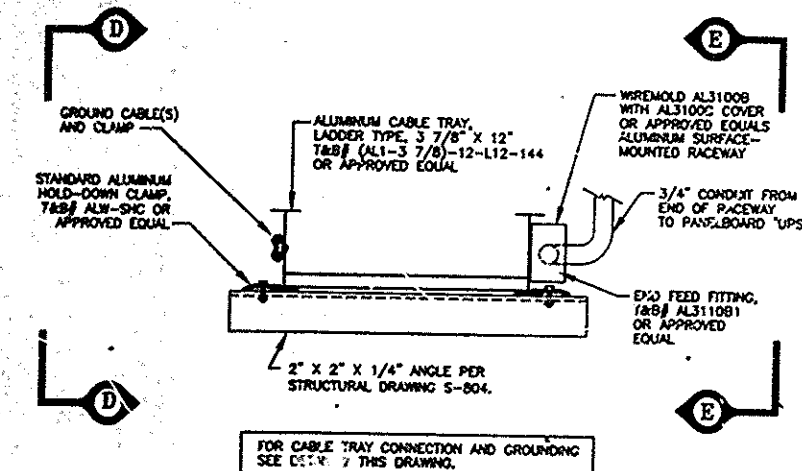


DETAIL 1 - CABLE TRAY SUPPORT AND MOUNTING

N.T.S.

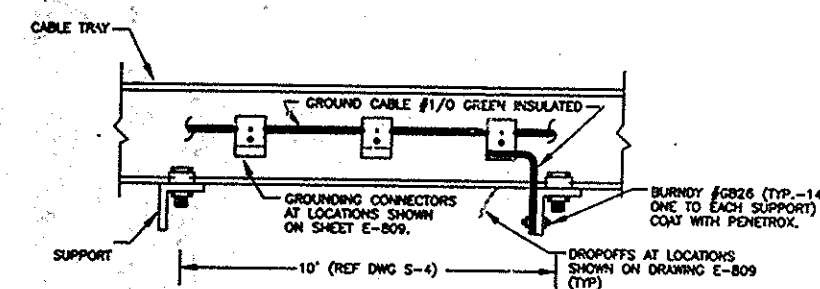


VIEW 'D-D'

N.T.S.

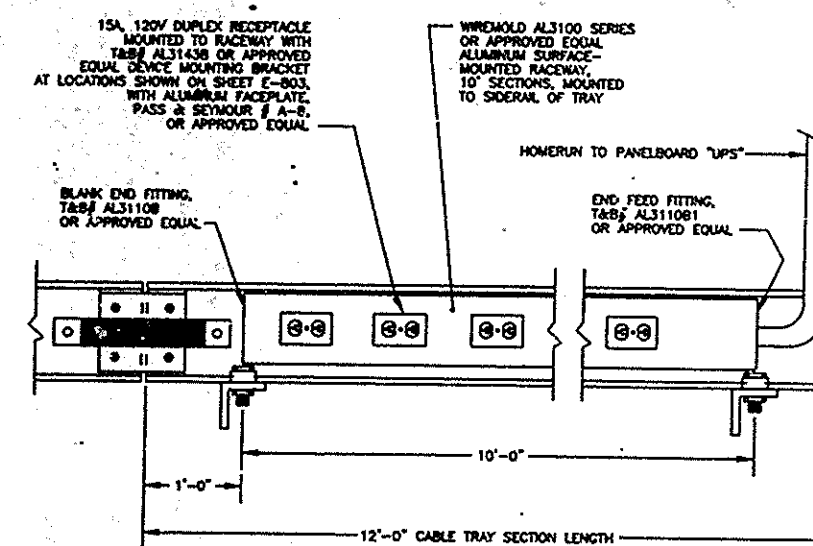

VIEW 'E-E'

N.T.S.

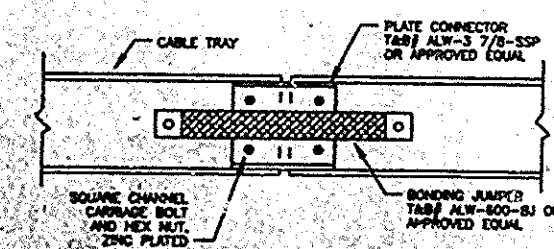

DETAIL 2 - CABLE TRAY CONNECTION

N.T.S.

Sheet 104 of 110

THE PORT AUTHORITY
OF NY & NJ



ORIGINAL SIGNED & SEALED BY
N.Y. P.E. (OR R.A.)

Ram Communications
Consultants, Inc.
10 Woodbridge Center Drive
Woodbridge, NJ 07095
(908) 636-8970 Fax (908) 636-7280

I HEREBY CERTIFY THAT THIS IS A TRUE AND CORRECT
COPY OF ONE OF THE CONTRACT DRAWINGS FOR
SUBMITTING A PART OF CONTRACT NO. WTC-845.071
IN THE FORM IN WHICH SAID DRAWINGS EXISTED AT
THE TIME THE SAID CONTRACT WAS EXECUTED BY
THE PARTIES.
DATE: 1/16/98 S. Sullivan
DATE: 4/10/98 J.K. Sullivan
ENGINEER OF DESIGN

No. Date Revision Approved

The
World
Trade
Center

STANDBY POWER
5 WORLD TRADE CENTER
COMMUNICATIONS

DETAILS-1

This drawing subject to conditions in contract.
All inventions, ideas, designs and methods
herein are reserved to Port Authority and
may not be used without its written consent.

D.S./S.G. P.M. D.S./S.G.
Designed by Drawn by Checked by

Date Scale AS NOTED

Contract Number Drawing Number

WTC-845.071 E-807